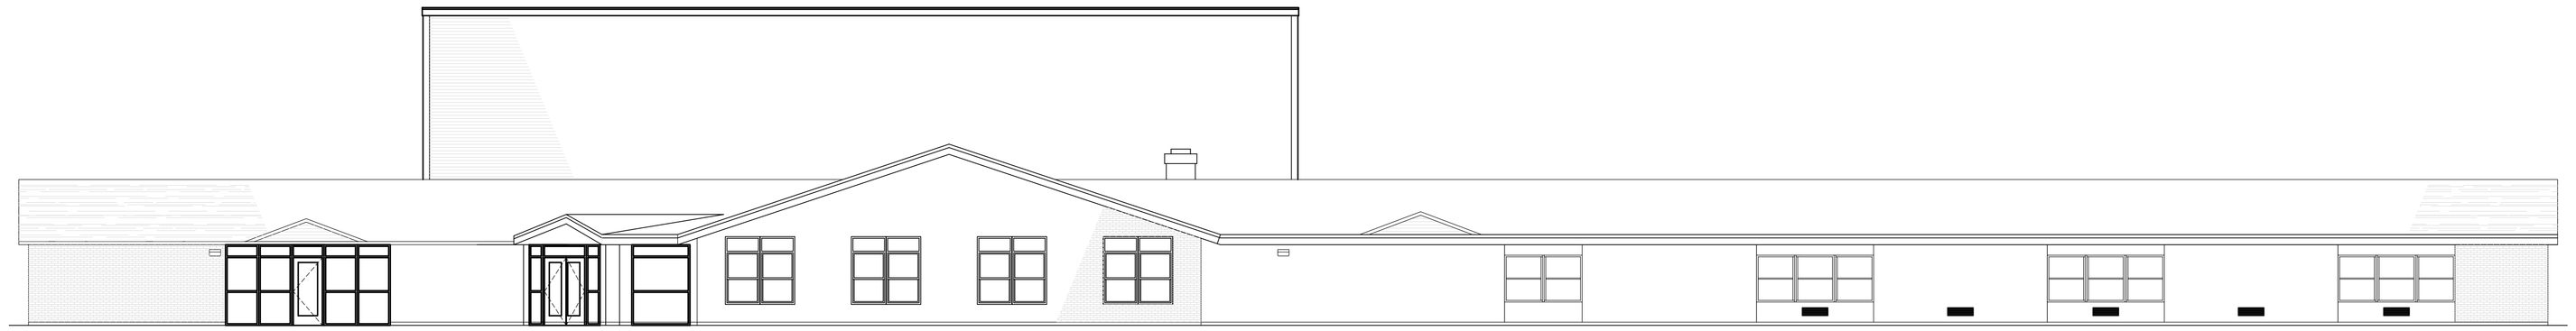

1 NORTH ELEVATION
SCALE: 1/8"=1'-0"

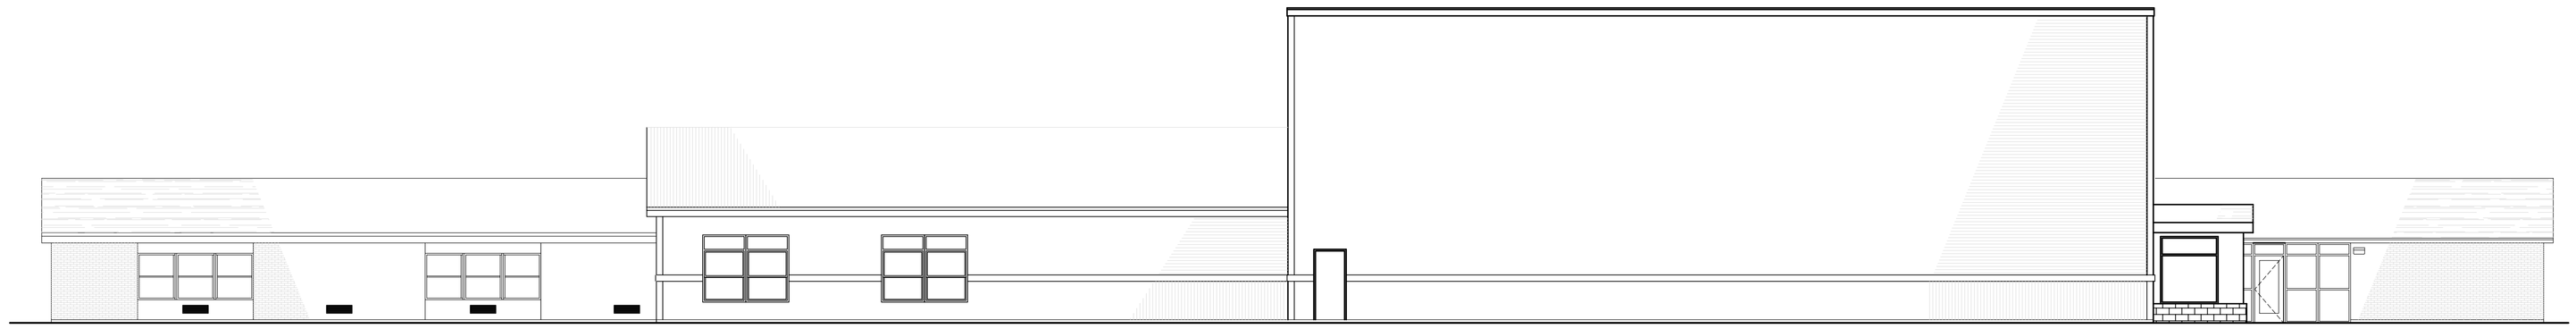

2 SOUTH ELEVATION
SCALE: 1/8"=1'-0"

3 WEST ELEVATION
SCALE: 1/8"=1'-0"

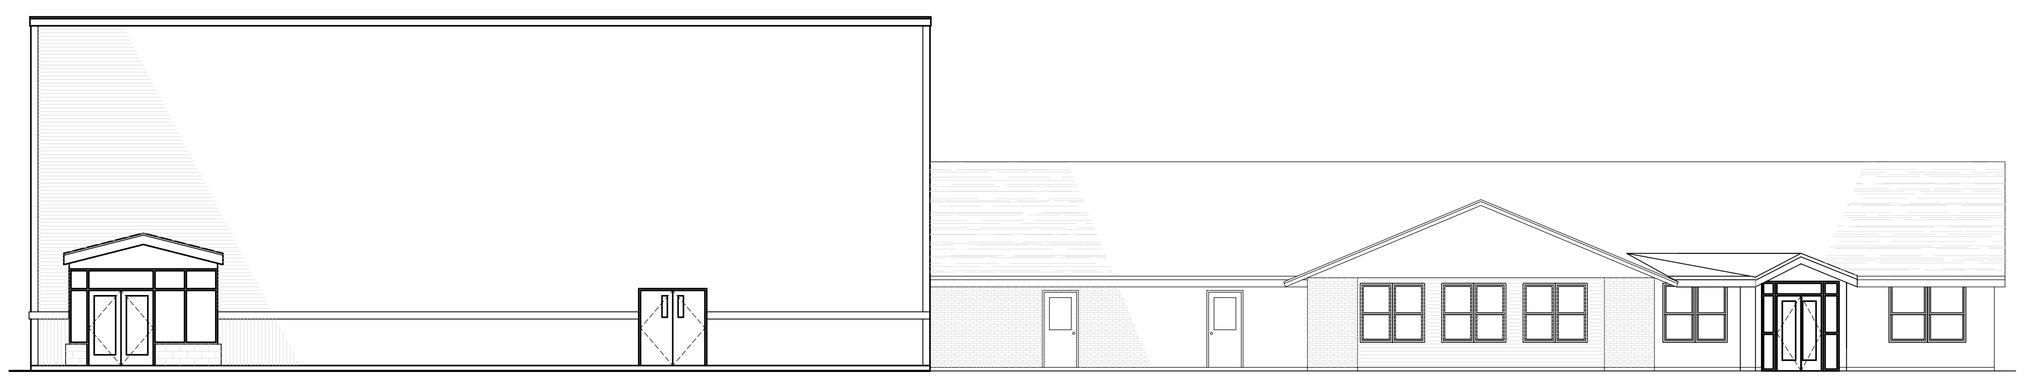

4 EAST ELEVATION
SCALE: 1/8"=1'-0"

LAMOINE CONSOLIDATED SCHOOL

LAMOINE, MAINE

CONCEPTUAL ELEVATIONS

OAK POINT ASSOCIATES

ARCHITECTURE ■ ENGINEERING ■ PLANNING

13 Dec, 2006 – 11:51am
C:\dfile\20601.07-p-elev-2.dwg