PERMIT # 18-73
REPLACES and
MODIFIES
PERMIT #18-7

Kathryn True house & garage & deck

Lupine Lane

Deck, house & garage are modified by this permit (#18-73), making HOUSE and DECK and GARGE smaller than the original April 4th, 2018 (#18-73) PERMIT

SECTION A

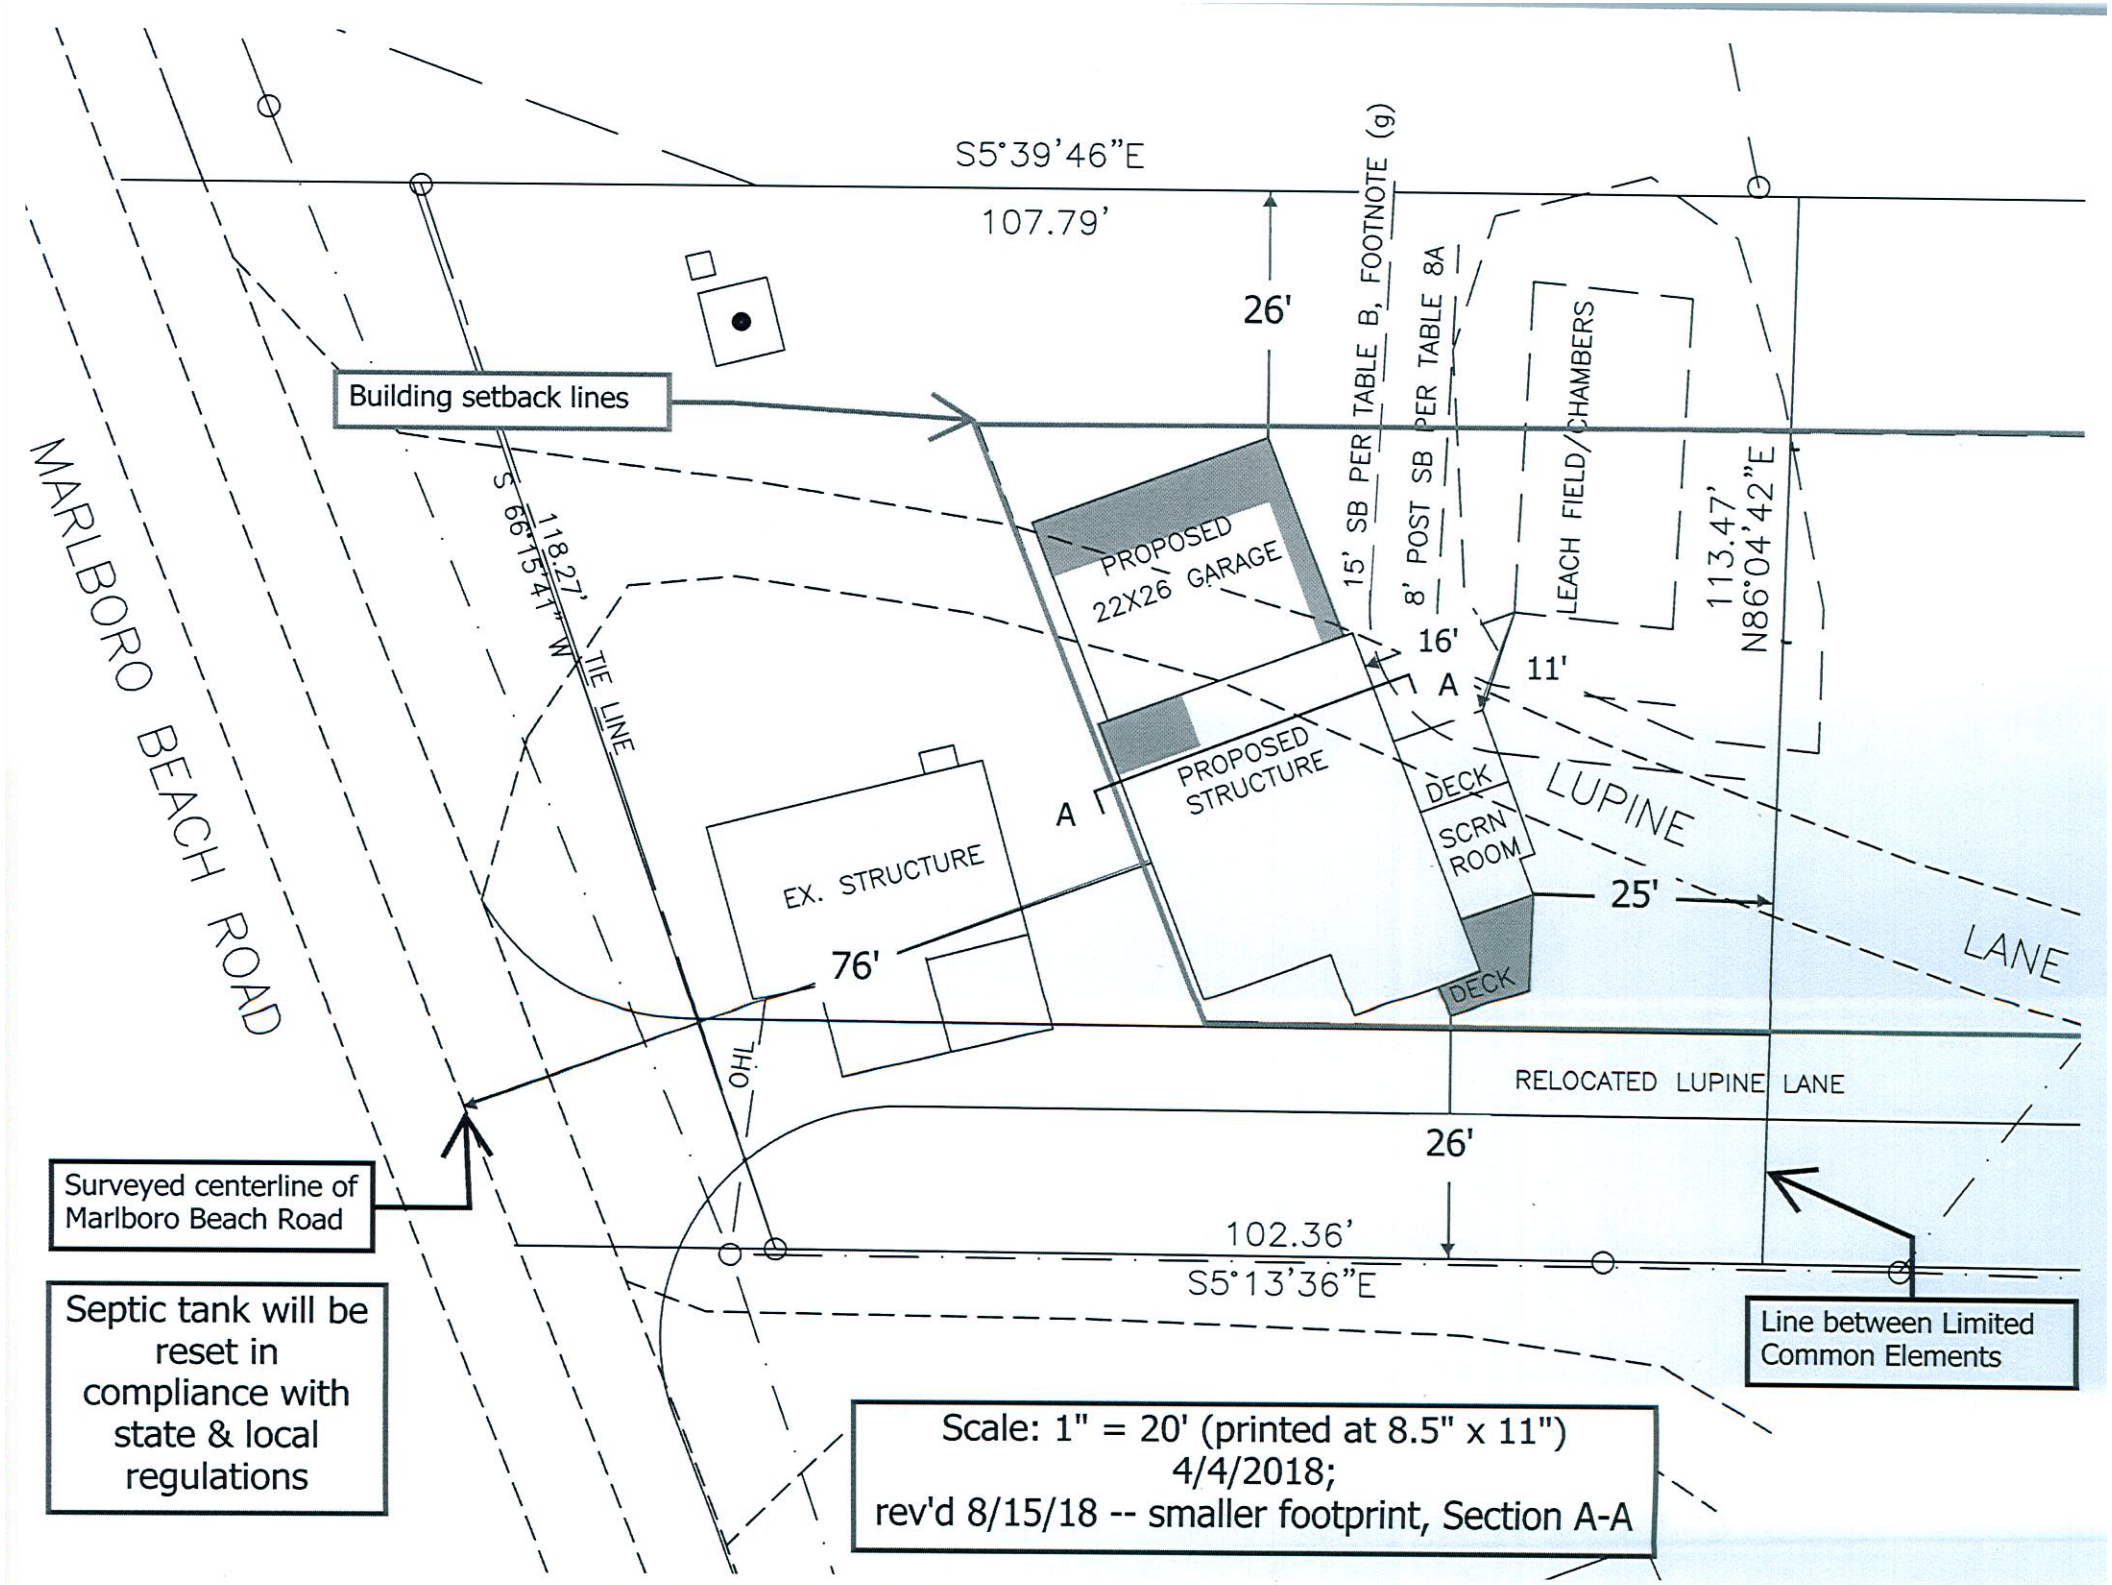
S5°39'46"E
107.79'
26'
15' SB PER TABLE B, FOOTNOTE (g)
8' POST SB PER TABLE 8A
LEACH FIELD/CHAMBERS
113.47'
N86°04'42"E
Building setback lines
MARLBORO BEACH ROAD
S 66°15'41" W
118.27'
TIE LINE
PROPOSED
22X26 GARAGE
16'
A
11'
PROPOSED
STRUCTURE
DECK
SCRN
ROOM
LUPINE
LANE
A
EX. STRUCTURE
76'
25'
DECK
OHL
RELOCATED LUPINE LANE
26'
Surveyed centerline of
Marlboro Beach Road
102.36'
S5°13'36"E
Line between Limited
Common Elements
Septic tank will be
reset in
compliance with
state & local
regulations
Scale: 1" = 20' (printed at 8.5" x 11")
4/4/2018;
rev'd 8/15/18 -- smaller footprint, Section A-A