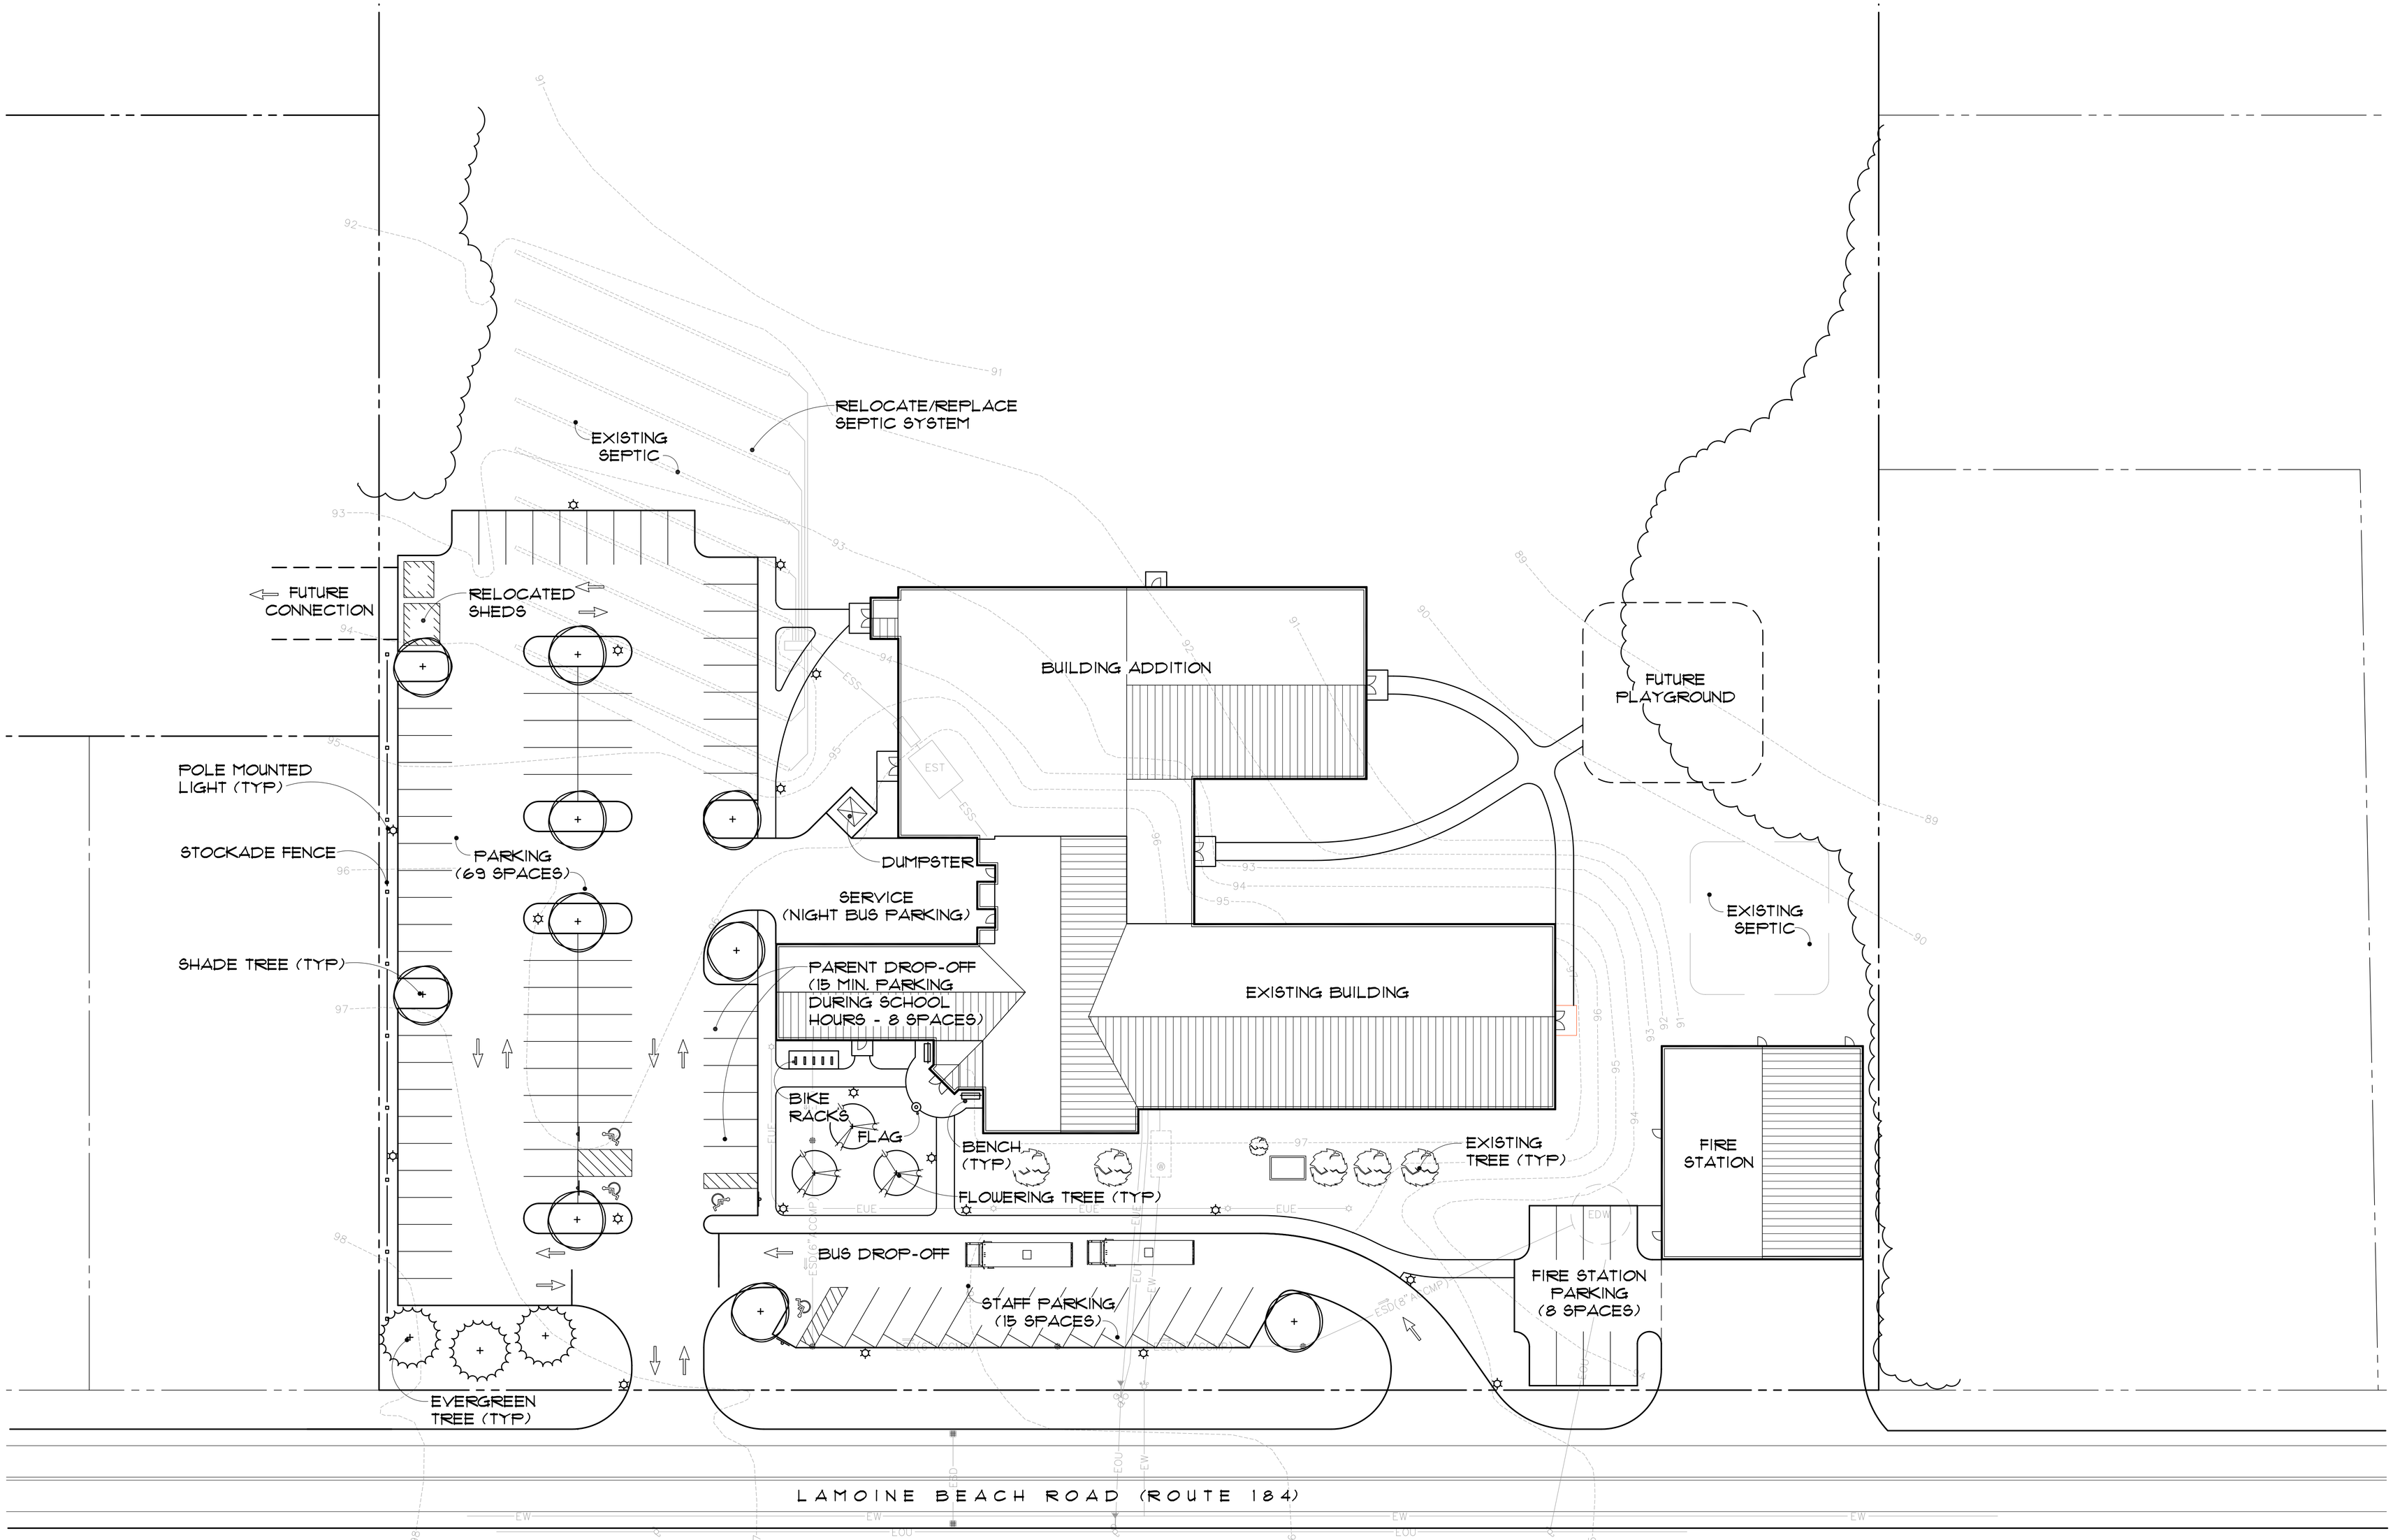


# LAMOINE CONSOLIDATED SCHOOL

## LAMOINE, MAINE

**DECEMBER 6, 2006**

# CONCEPTUAL SITE PLAN

NORTH

1"=20'  0  10'  20'  40'  60'

OAK POINT ASSOCIATES

ARCHITECTURE ■ ENGINEERING ■ PLANNING

C:\DFILE\20601.07-P-SITE.dwg 12/14/2006 10:19:58 AM EST