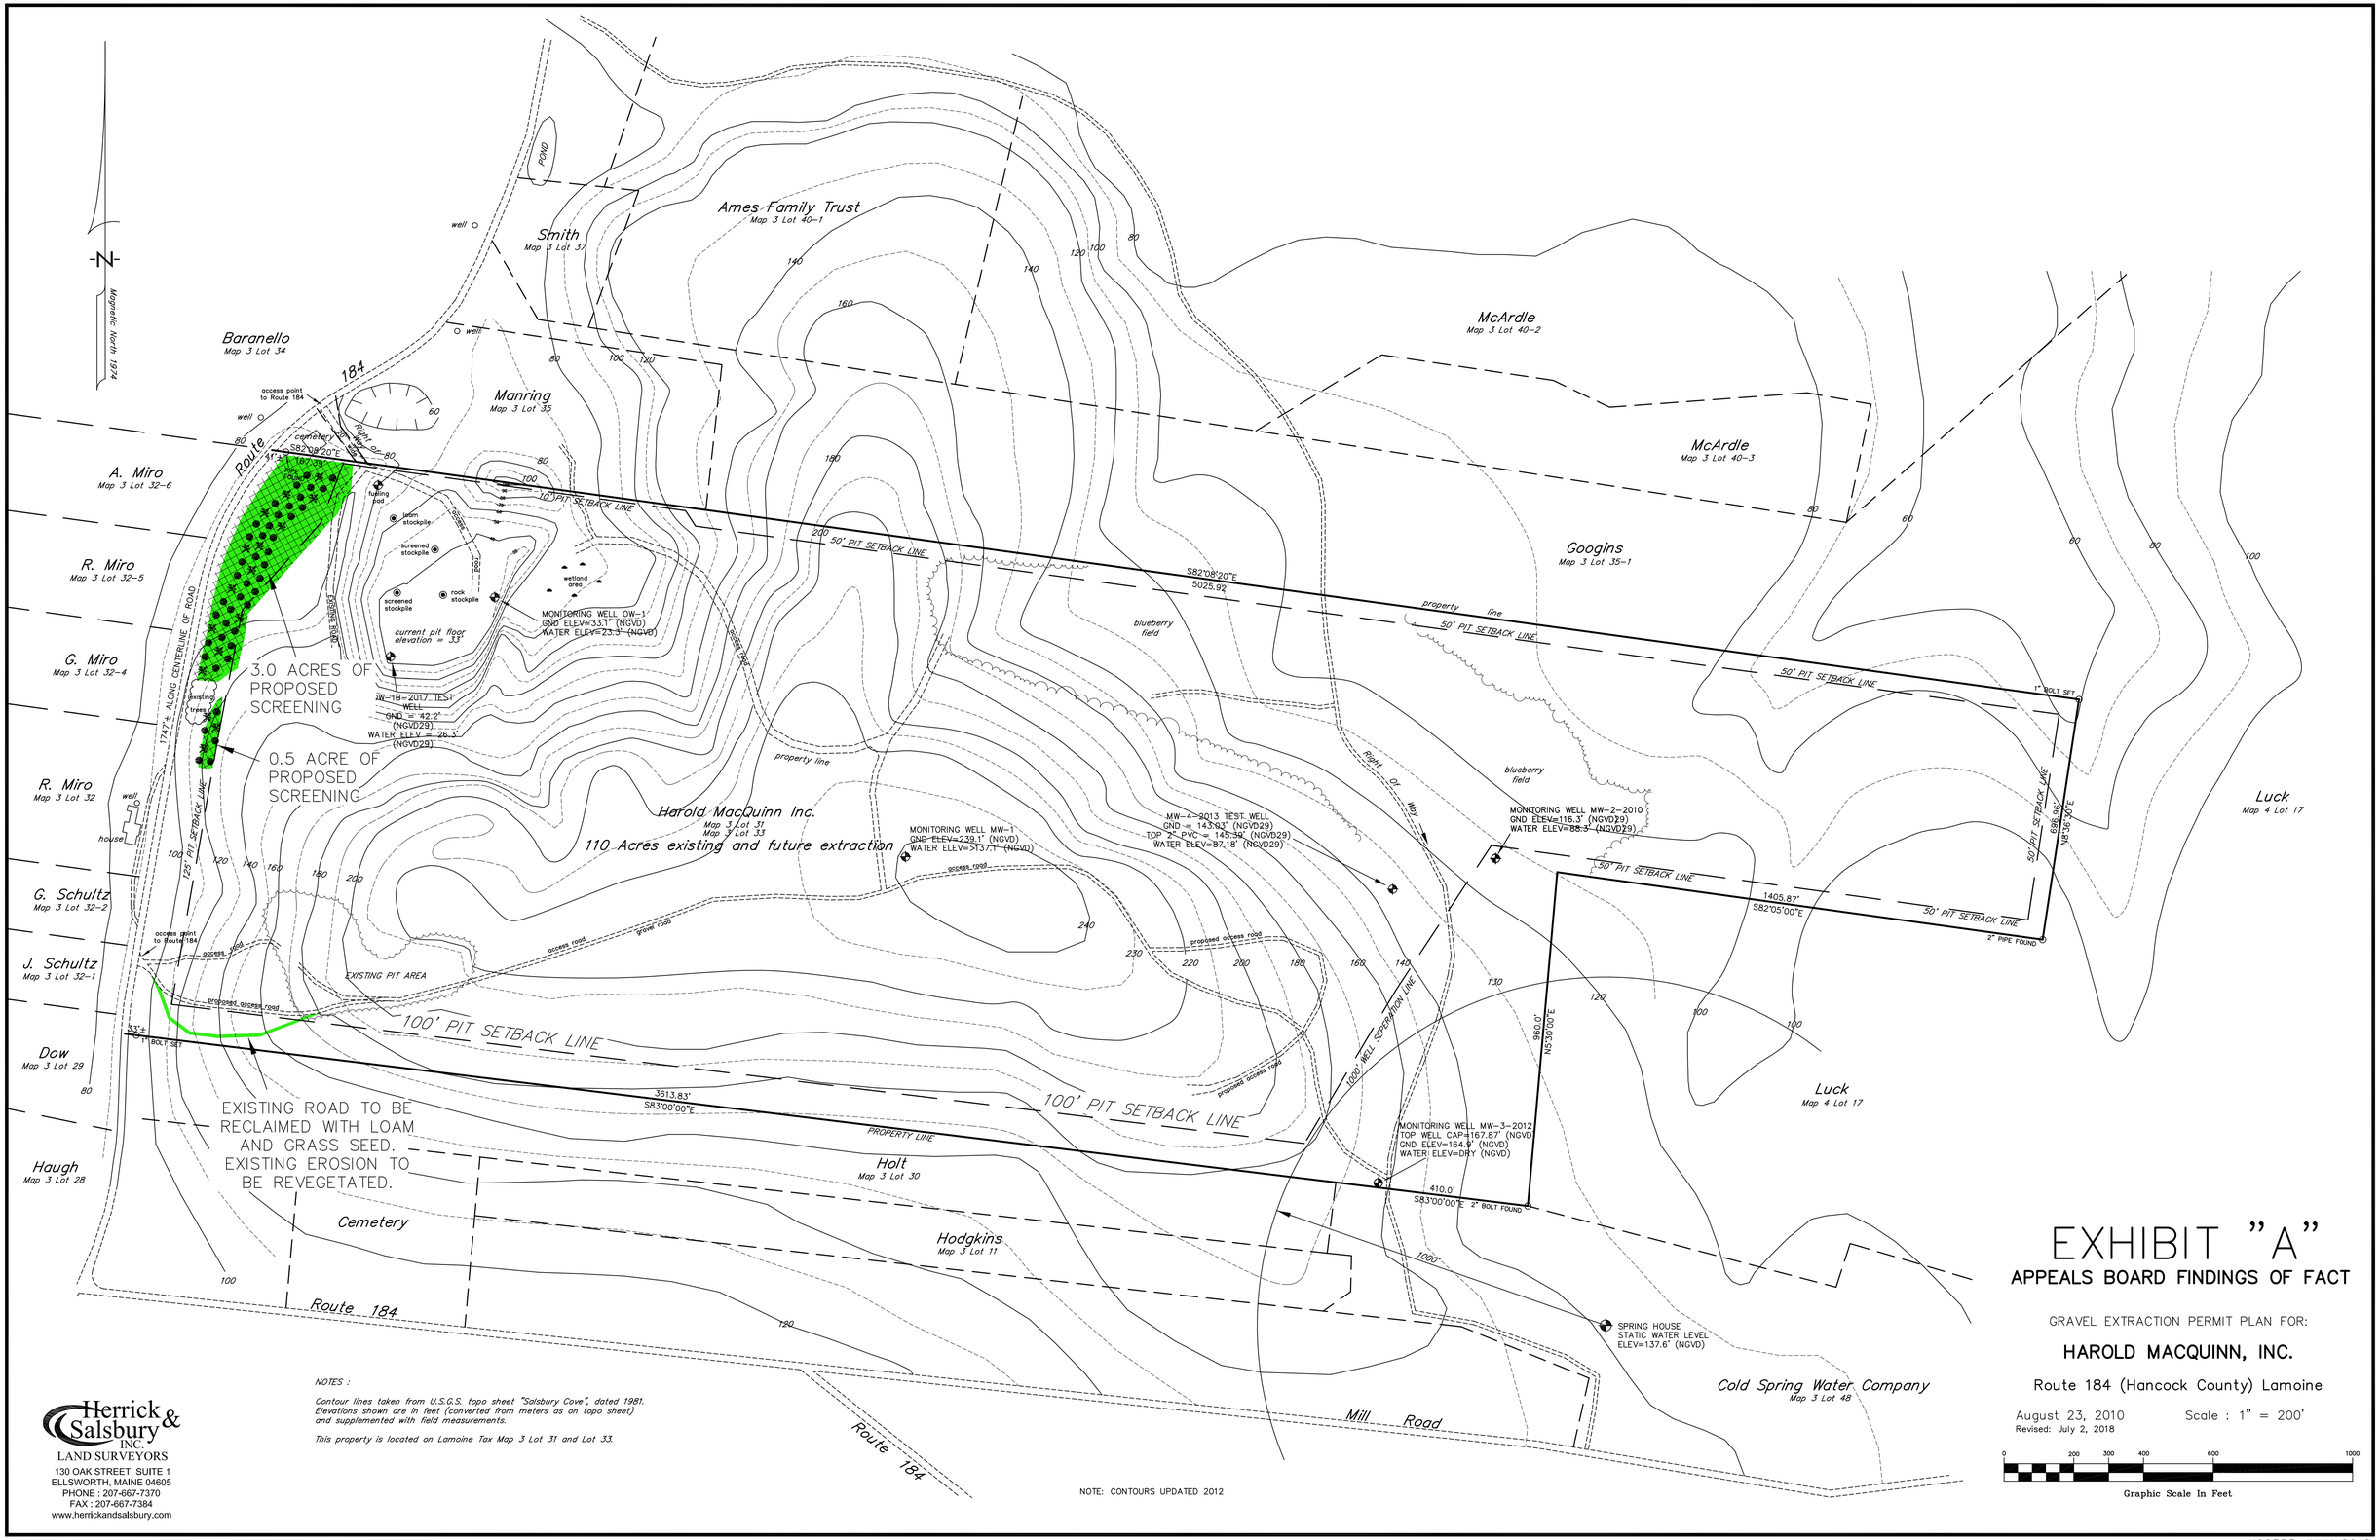

EXHIBIT "A"

APPEALS BOARD FINDINGS OF FACT

GRAVEL EXTRACTION PERMIT PLAN FOR:

HAROLD MACQUINN, INC.

Route 184 (Hancock County) Lamoine

August 23, 2010 Scale : 1" = 200'

Revised: July 2, 2018

NOTES :

Contour lines taken from U.S.G.S. topo sheet "Salsbury Cove", dated 1981. Elevations shown are in feet (converted from meters as on topo sheet) and supplemented with field measurements.

This property is located on Lamoine Tax Map 3 Lot 31 and Lot 33.

NOTE: CONTOURS UPDATED 2012

Herrick & Salsbury INC.
LAND SURVEYORS
130 OAK STREET, SUITE 1
ELLSWORTH, MAINE 04605
PHONE : 207-667-7370
FAX : 207-667-7384
www.herrickandsalsbury.com

J02335 JULY 2018

M:\Carlson Projects\J02335 AUG 2010\DWG\J02335 Gravel Permit Plan area Exhibit A July 2018.dwg, 7/2/2018 12:20:51 PM, 1:200