AREA NO.	SQUARE FEET
1	424
2	45
3	1,551
4	361
5	1,350
6	594
7	2,009
8	80
9	120
10	1,414

AREA WITHIN SHORELAND ZONE (250' FROM COASTAL WETLAND BOUNDARY) = 35,244 SQUARE FEET.

ALLOWED COVERAGE = 3,524 SQUARE FEET.

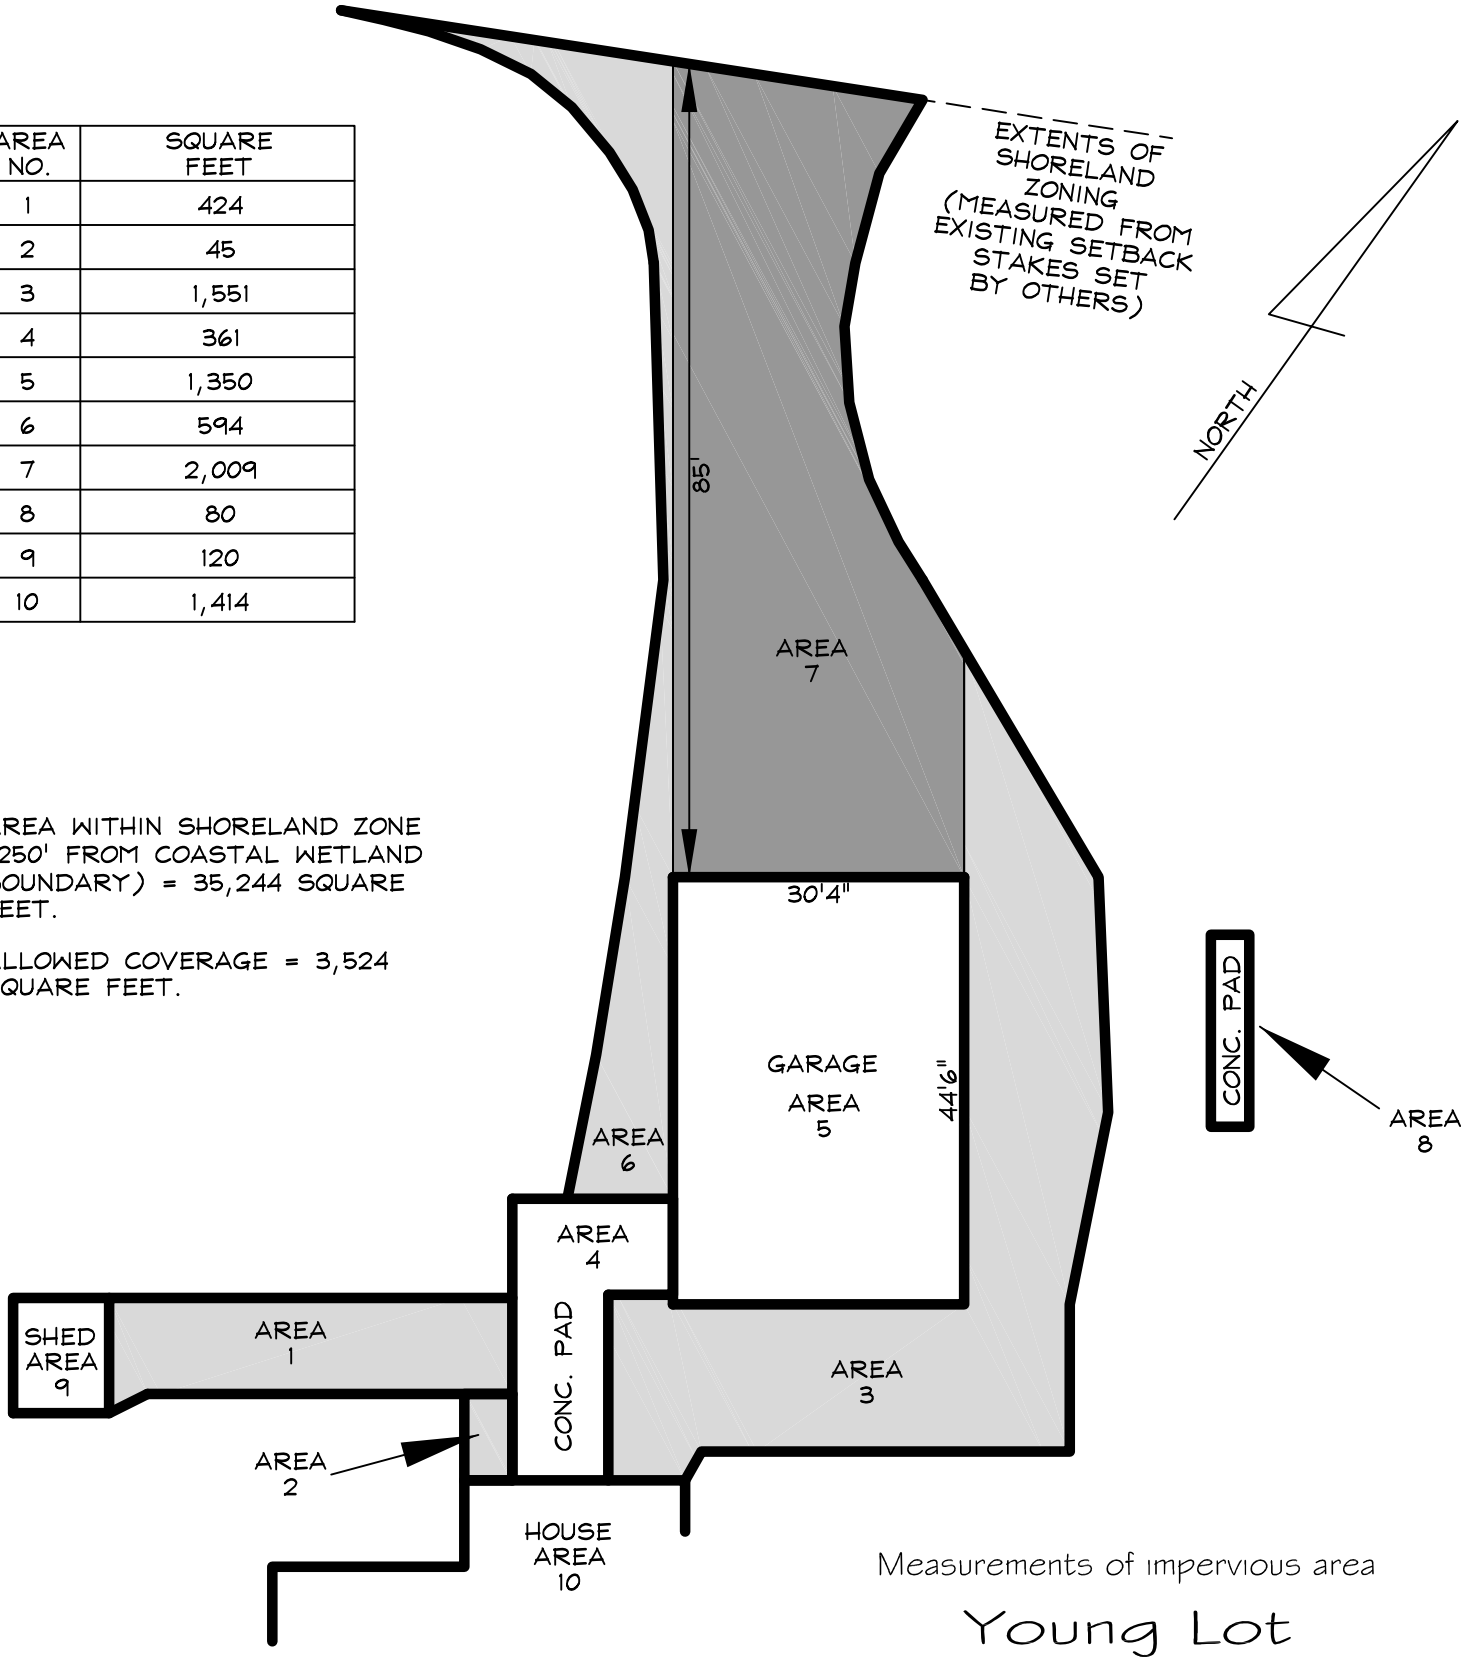

Measurements of impervious area

Young Lot

71 Ice House Lane, Lamoine, Maine

December 7, 2015 Scale : 1" = 20'

0 20 30 40 60

Graphic Scale In Feet

Herrick & Salsbury INC.
LAND SURVEYORS
130 OAK STREET, SUITE 1
ELLSWORTH, MAINE 04605
PHONE : 207-667-7370
FAX : 207-667-7384
www.herrickandsalsbury.com

M:\Carlson Projects\104275\DWG\104275B.dwg, 12/7/2015 6:20:05 PM, 1:20