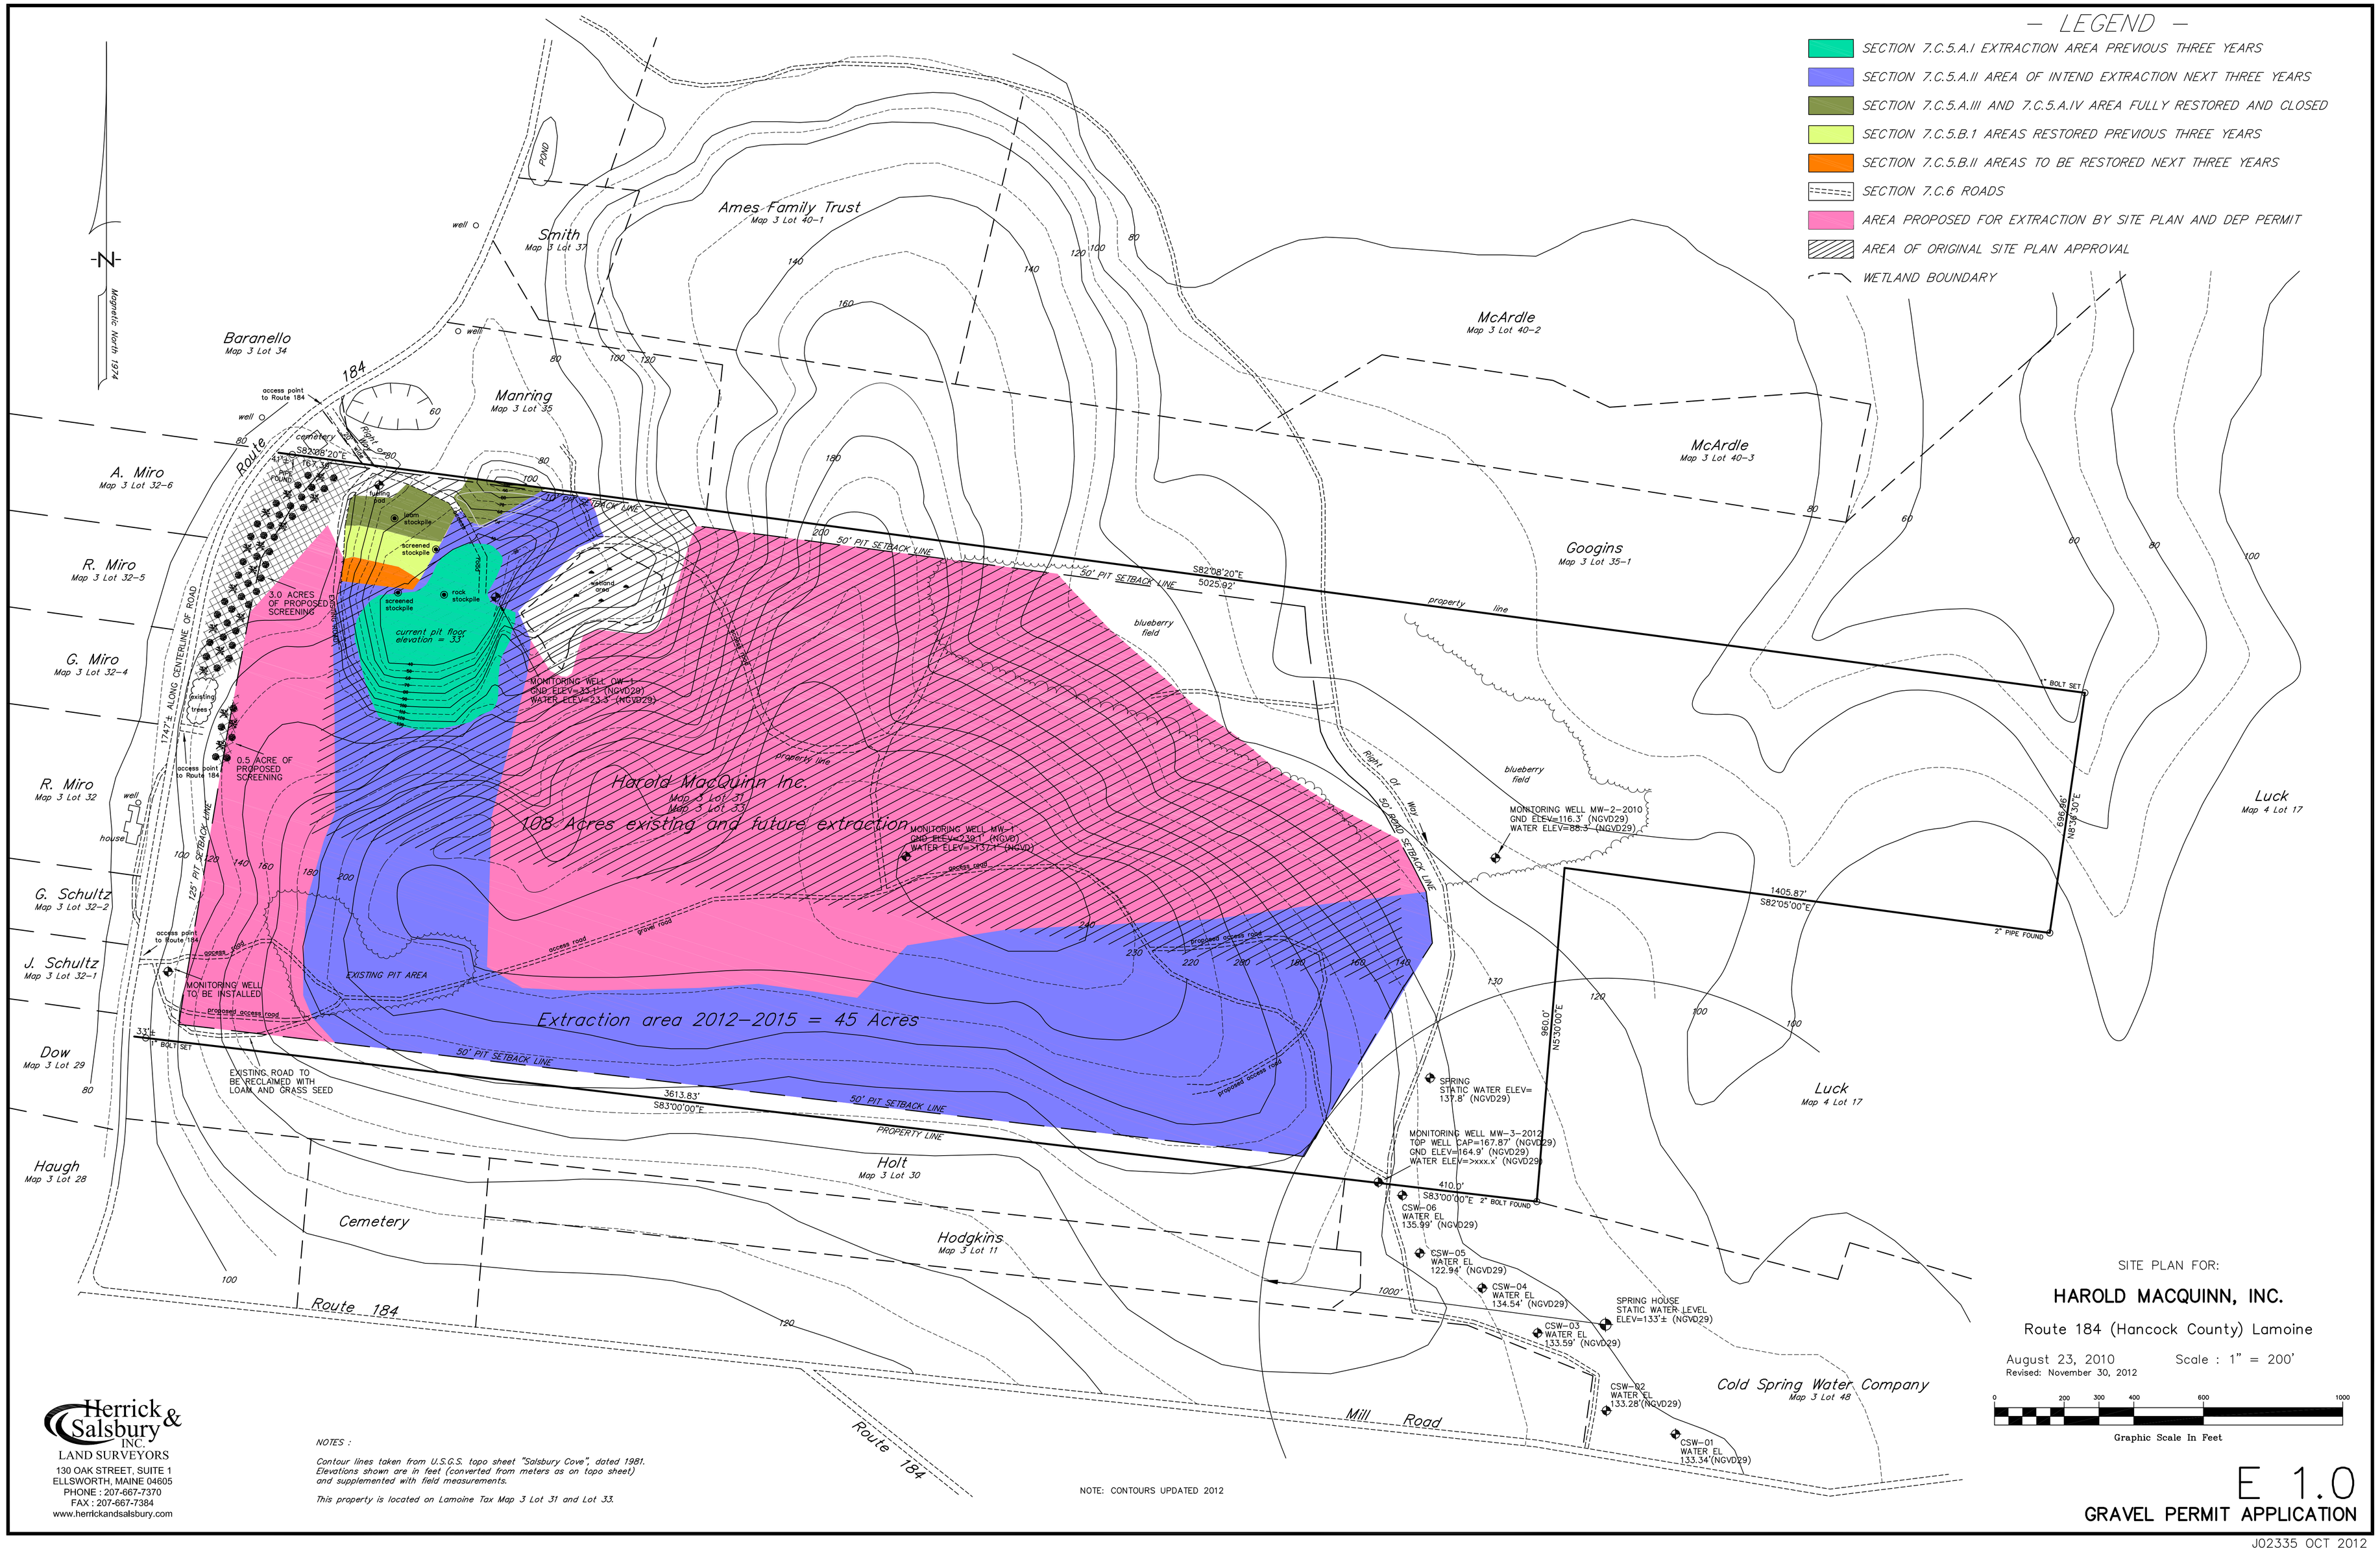
— LEGEND —
SECTION 7.C.5.A.I EXTRACTION AREA PREVIOUS THREE YEARS
SECTION 7.C.5.A.II AREA OF INTEND EXTRACTION NEXT THREE YEARS
SECTION 7.C.5.A.III AND 7.C.5.A.IV AREA FULLY RESTORED AND CLOSED
SECTION 7.C.5.B.I AREAS RESTORED PREVIOUS THREE YEARS
SECTION 7.C.5.B.II AREAS TO BE RESTORED NEXT THREE YEARS
SECTION 7.C.6 ROADS
AREA PROPOSED FOR EXTRACTION BY SITE PLAN AND DEP PERMIT
AREA OF ORIGINAL SITE PLAN APPROVAL
WETLAND BOUNDARY
Magnetic North 1974
Ames Family Trust
Map 3 Lot 40-1
Smith
Map 3 Lot 37
Baranello
Map 3 Lot 34
Manring
Map 3 Lot 35
McArdle
Map 3 Lot 40-2
McArdle
Map 3 Lot 40-3
Googins
Map 3 Lot 35-1
A. Miro
Map 3 Lot 32-6
R. Miro
Map 3 Lot 32-5
G. Miro
Map 3 Lot 32-4
R. Miro
Map 3 Lot 32
G. Schultz
Map 3 Lot 32-2
J. Schultz
Map 3 Lot 32-1
Dow
Map 3 Lot 29
Haugh
Map 3 Lot 28
Holt
Map 3 Lot 30
Hodgkins
Map 3 Lot 11
Cemetery
Luck
Map 4 Lot 17
Cold Spring Water Company
Map 3 Lot 48
Route 184
Mill Road
Harold MacQuinn Inc.
Map 3 Lot 31
Map 3 Lot 33
108 Acres existing and future extraction
Extraction area 2012-2015 = 45 Acres
current pit floor elevation = 33'
EXISTING PIT AREA
3.0 ACRES OF PROPOSED SCREENING
0.5 ACRE OF PROPOSED SCREENING
MONITORING WELL DM-1
GND ELEV=33.1' (NGVD29)
WATER ELEV=23.3' (NGVD29)
MONITORING WELL MW-1
GND ELEV=238.1' (NGVD)
WATER ELEV=137.7' (NGVD)
MONITORING WELL MW-2-2010
GND ELEV=116.3' (NGVD29)
WATER ELEV=88.3' (NGVD29)
MONITORING WELL TO BE INSTALLED
MONITORING WELL MW-3-2012
TOP WELL CAP=167.87' (NGVD29)
GND ELEV=164.9' (NGVD29)
WATER ELEV=>xxx.x' (NGVD29)
SPRING
STATIC WATER ELEV=
137.8' (NGVD29)
SPRING HOUSE
STATIC WATER LEVEL
ELEV=133'± (NGVD29)
CSW-06
WATER EL
135.99' (NGVD29)
CSW-05
WATER EL
122.94' (NGVD29)
CSW-04
WATER EL
134.54' (NGVD29)
CSW-03
WATER EL
133.59' (NGVD29)
CSW-02
WATER EL
133.28'(NGVD29)
CSW-01
WATER EL
133.34'(NGVD29)
S82°08'20"E
5025.02'
S83°00'00"E
3613.83'
N83°58'30"E
1405.87'
S82°05'00"E
686.66'
N15°30'00"E
960.0'
410.0'
1000'
50' PIT SETBACK LINE
125' PIT SETBACK LINE
property line
PROPERTY LINE
Right of Way
50' ROAD SETBACK LINE
EXISTING ROAD TO BE RECLAIMED WITH LOAM AND GRASS SEED
access point to Route 184
cemetery
existing pond
loam stockpile
screened stockpile
rock stockpile
wetland area
blueberry field
existing trees
house
well
pond
access road
proposed access road
1"74°±' ALONG CENTERLINE OF ROAD
3.3'± 1" BOLT SET
1" BOLT SET
2" BOLT FOUND
2" PIPE FOUND
Herrick & Salsbury INC.
LAND SURVEYORS
130 OAK STREET, SUITE 1
ELLSWORTH, MAINE 04605
PHONE : 207-667-7370
FAX : 207-667-7384
www.herrickandsalsbury.com
NOTES :
Contour lines taken from U.S.G.S. topo sheet "Salsbury Cove", dated 1981. Elevations shown are in feet (converted from meters as on topo sheet) and supplemented with field measurements.
This property is located on Lamoine Tax Map 3 Lot 31 and Lot 33.
NOTE: CONTOURS UPDATED 2012
SITE PLAN FOR:
HAROLD MACQUINN, INC.
Route 184 (Hancock County) Lamoine
August 23, 2010
Revised: November 30, 2012
Scale : 1" = 200'
0 200 300 400 600 1000
Graphic Scale In Feet
E 1.0
GRAVEL PERMIT APPLICATION
J02335 OCT 2012
M:\Carlson Projects\J02335 AUG 2010\DWG\J02335 NOV 2012.dwg, 11/30/2012 4:00:46 PM, 1:200