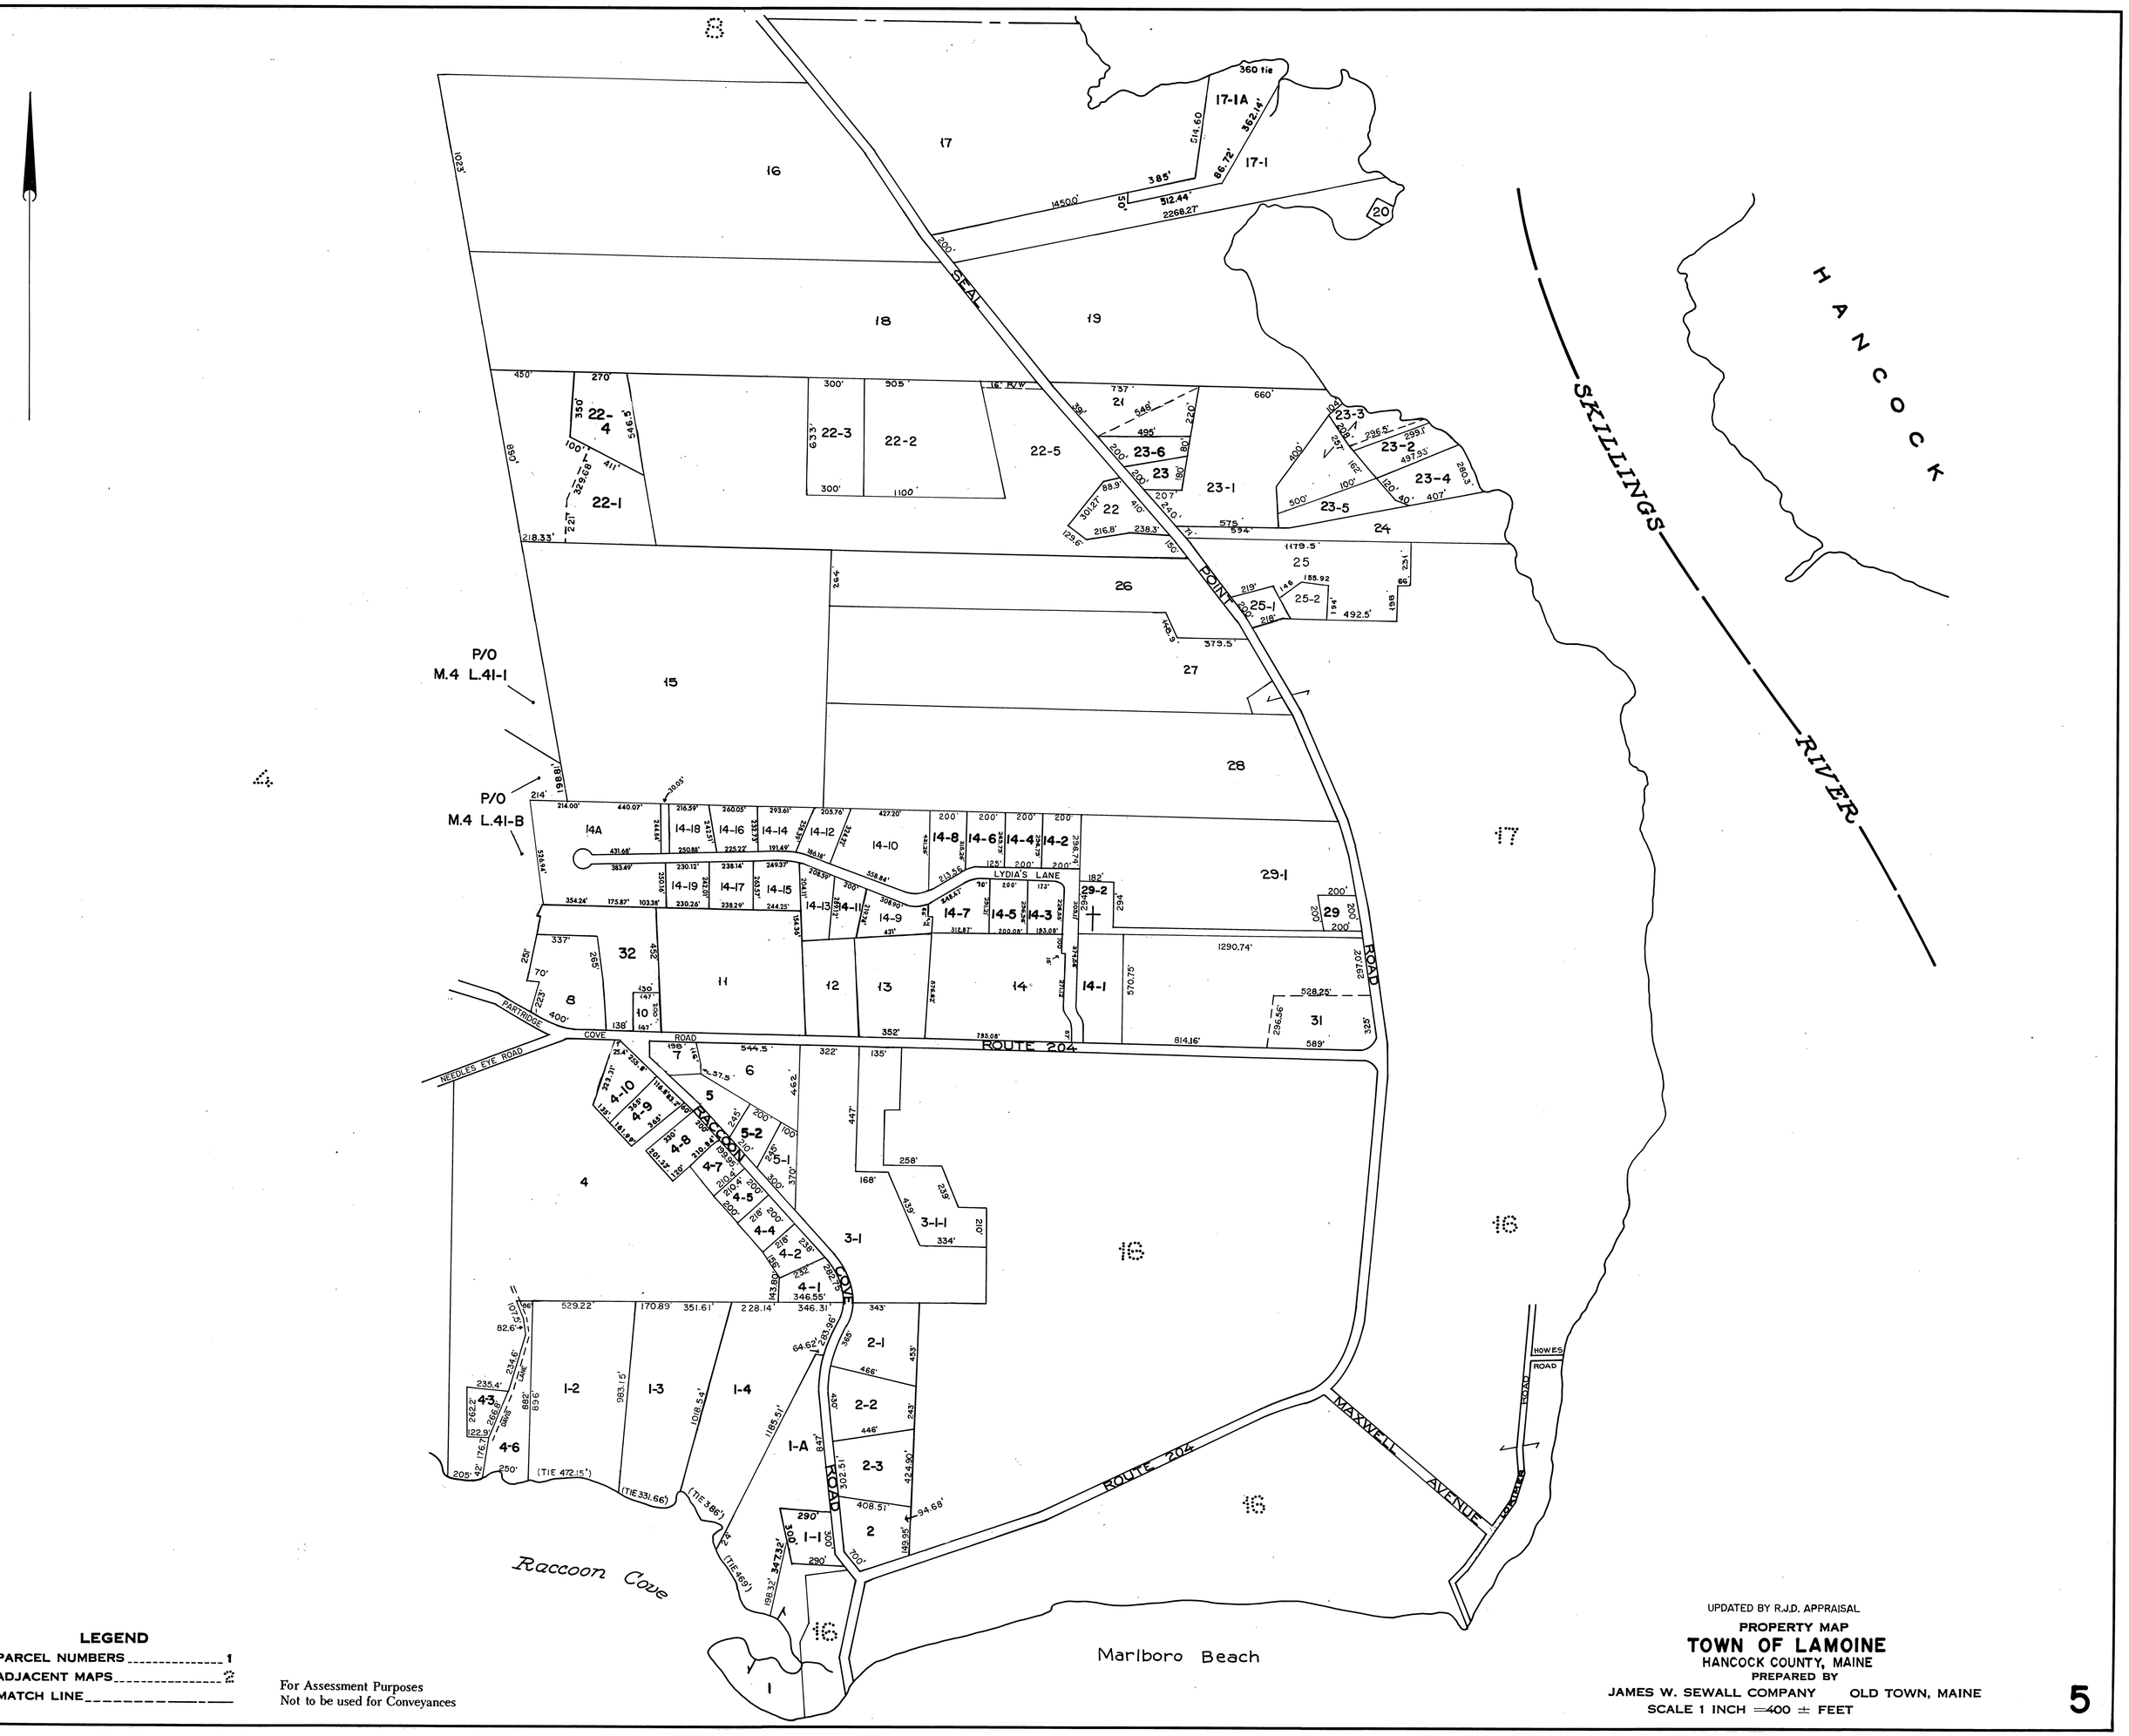
HANCOCK
SKILLINGS RIVER
SEAL POINT ROAD
ROUTE 204
MAXWELL AVENUE
HOWES ROAD
LYDIA'S LANE
RACCOON COVE ROAD
PARTRIDGE COVE ROAD
NEEDLES EYE ROAD
P/O M.4 L.41-1
P/O M.4 L.41-B
Raccoon Cove
Marlboro Beach
LEGEND
PARCEL NUMBERS 1
ADJACENT MAPS 2
MATCH LINE
For Assessment Purposes
Not to be used for Conveyances
UPDATED BY R.J.D. APPRAISAL
PROPERTY MAP
TOWN OF LAMOINE
HANCOCK COUNTY, MAINE
PREPARED BY
JAMES W. SEWALL COMPANY OLD TOWN, MAINE
SCALE 1 INCH = 400 ± FEET
5