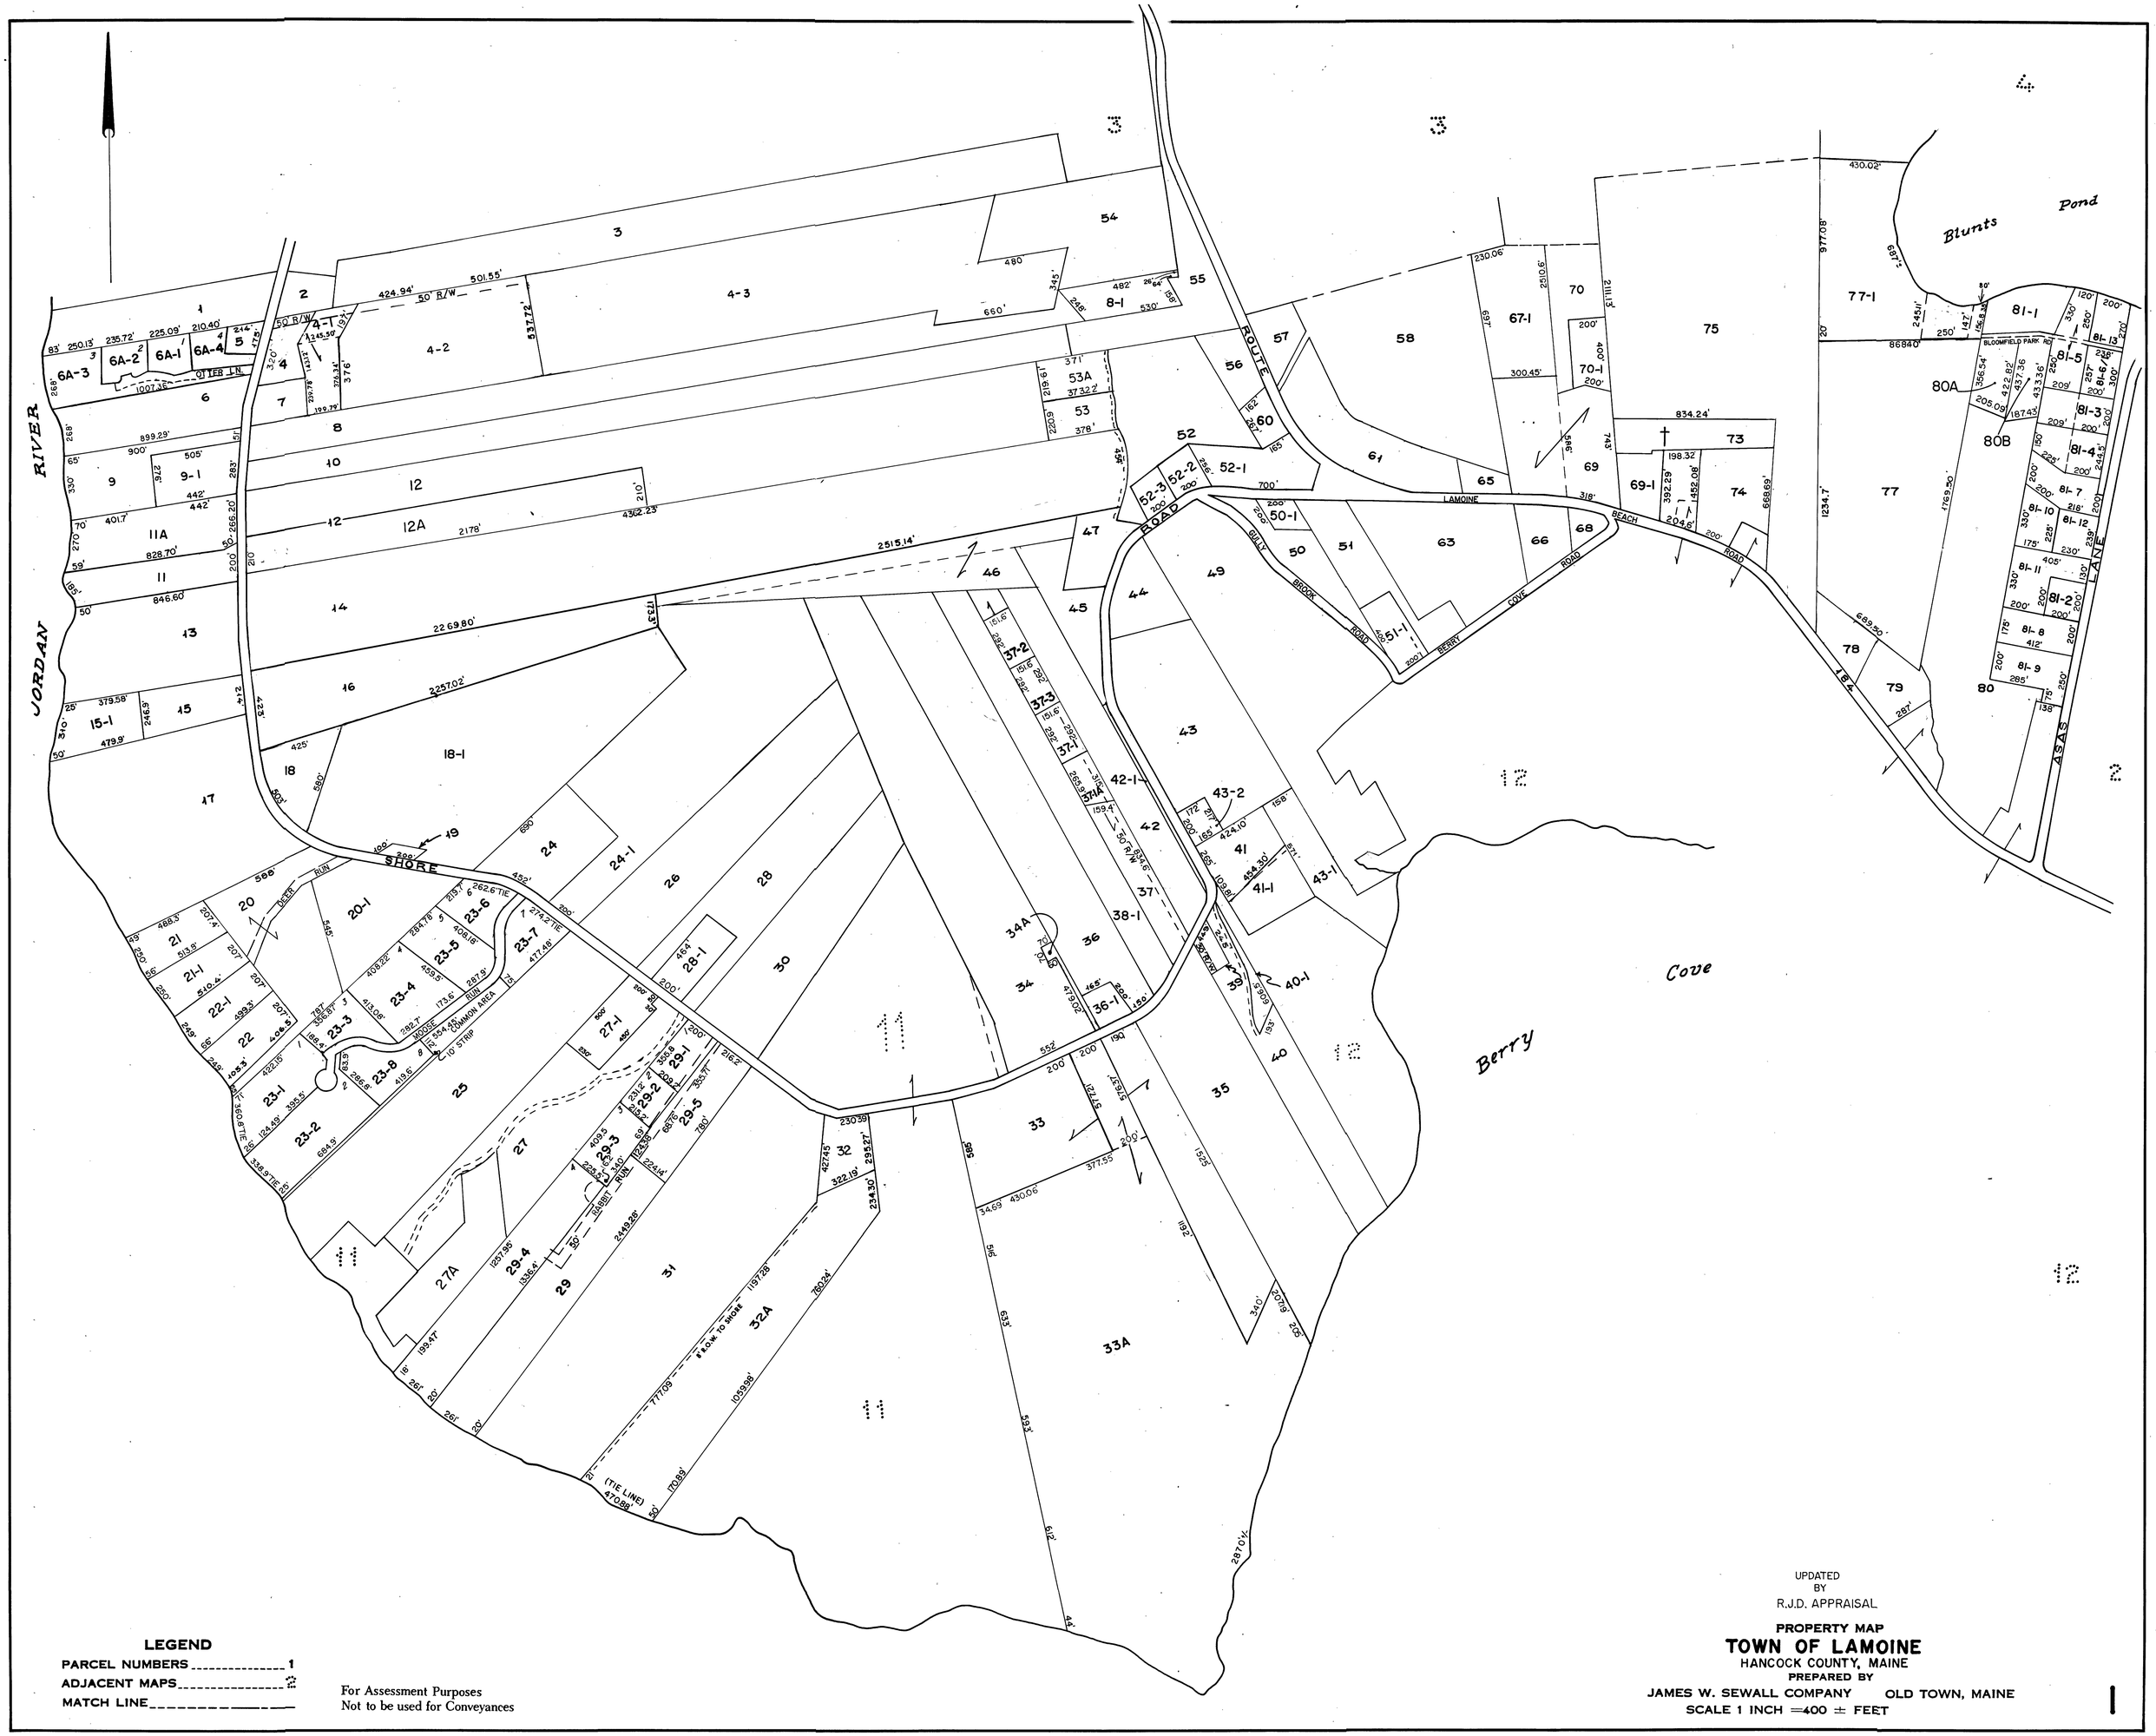
JORDAN RIVER
SHORE ROAD
ROUTE 184
LAMOINE BEACH ROAD
GULLY BROOK ROAD
BERRY COVE ROAD
BLOOMFIELD PARK RD
ASAS LANE
Blunts Pond
Berry Cove
OTTER LN.
DEER RUN
MOOSE RUN
RABBIT RUN
COMMON AREA
10' STRIP
8' R.O.W. TO SHORE
(TIE LINE)
50' R/W
LEGEND
PARCEL NUMBERS 1
ADJACENT MAPS 2
MATCH LINE
For Assessment Purposes
Not to be used for Conveyances
UPDATED
BY
R.J.D. APPRAISAL
PROPERTY MAP
TOWN OF LAMOINE
HANCOCK COUNTY, MAINE
PREPARED BY
JAMES W. SEWALL COMPANY OLD TOWN, MAINE
SCALE 1 INCH =400 ± FEET