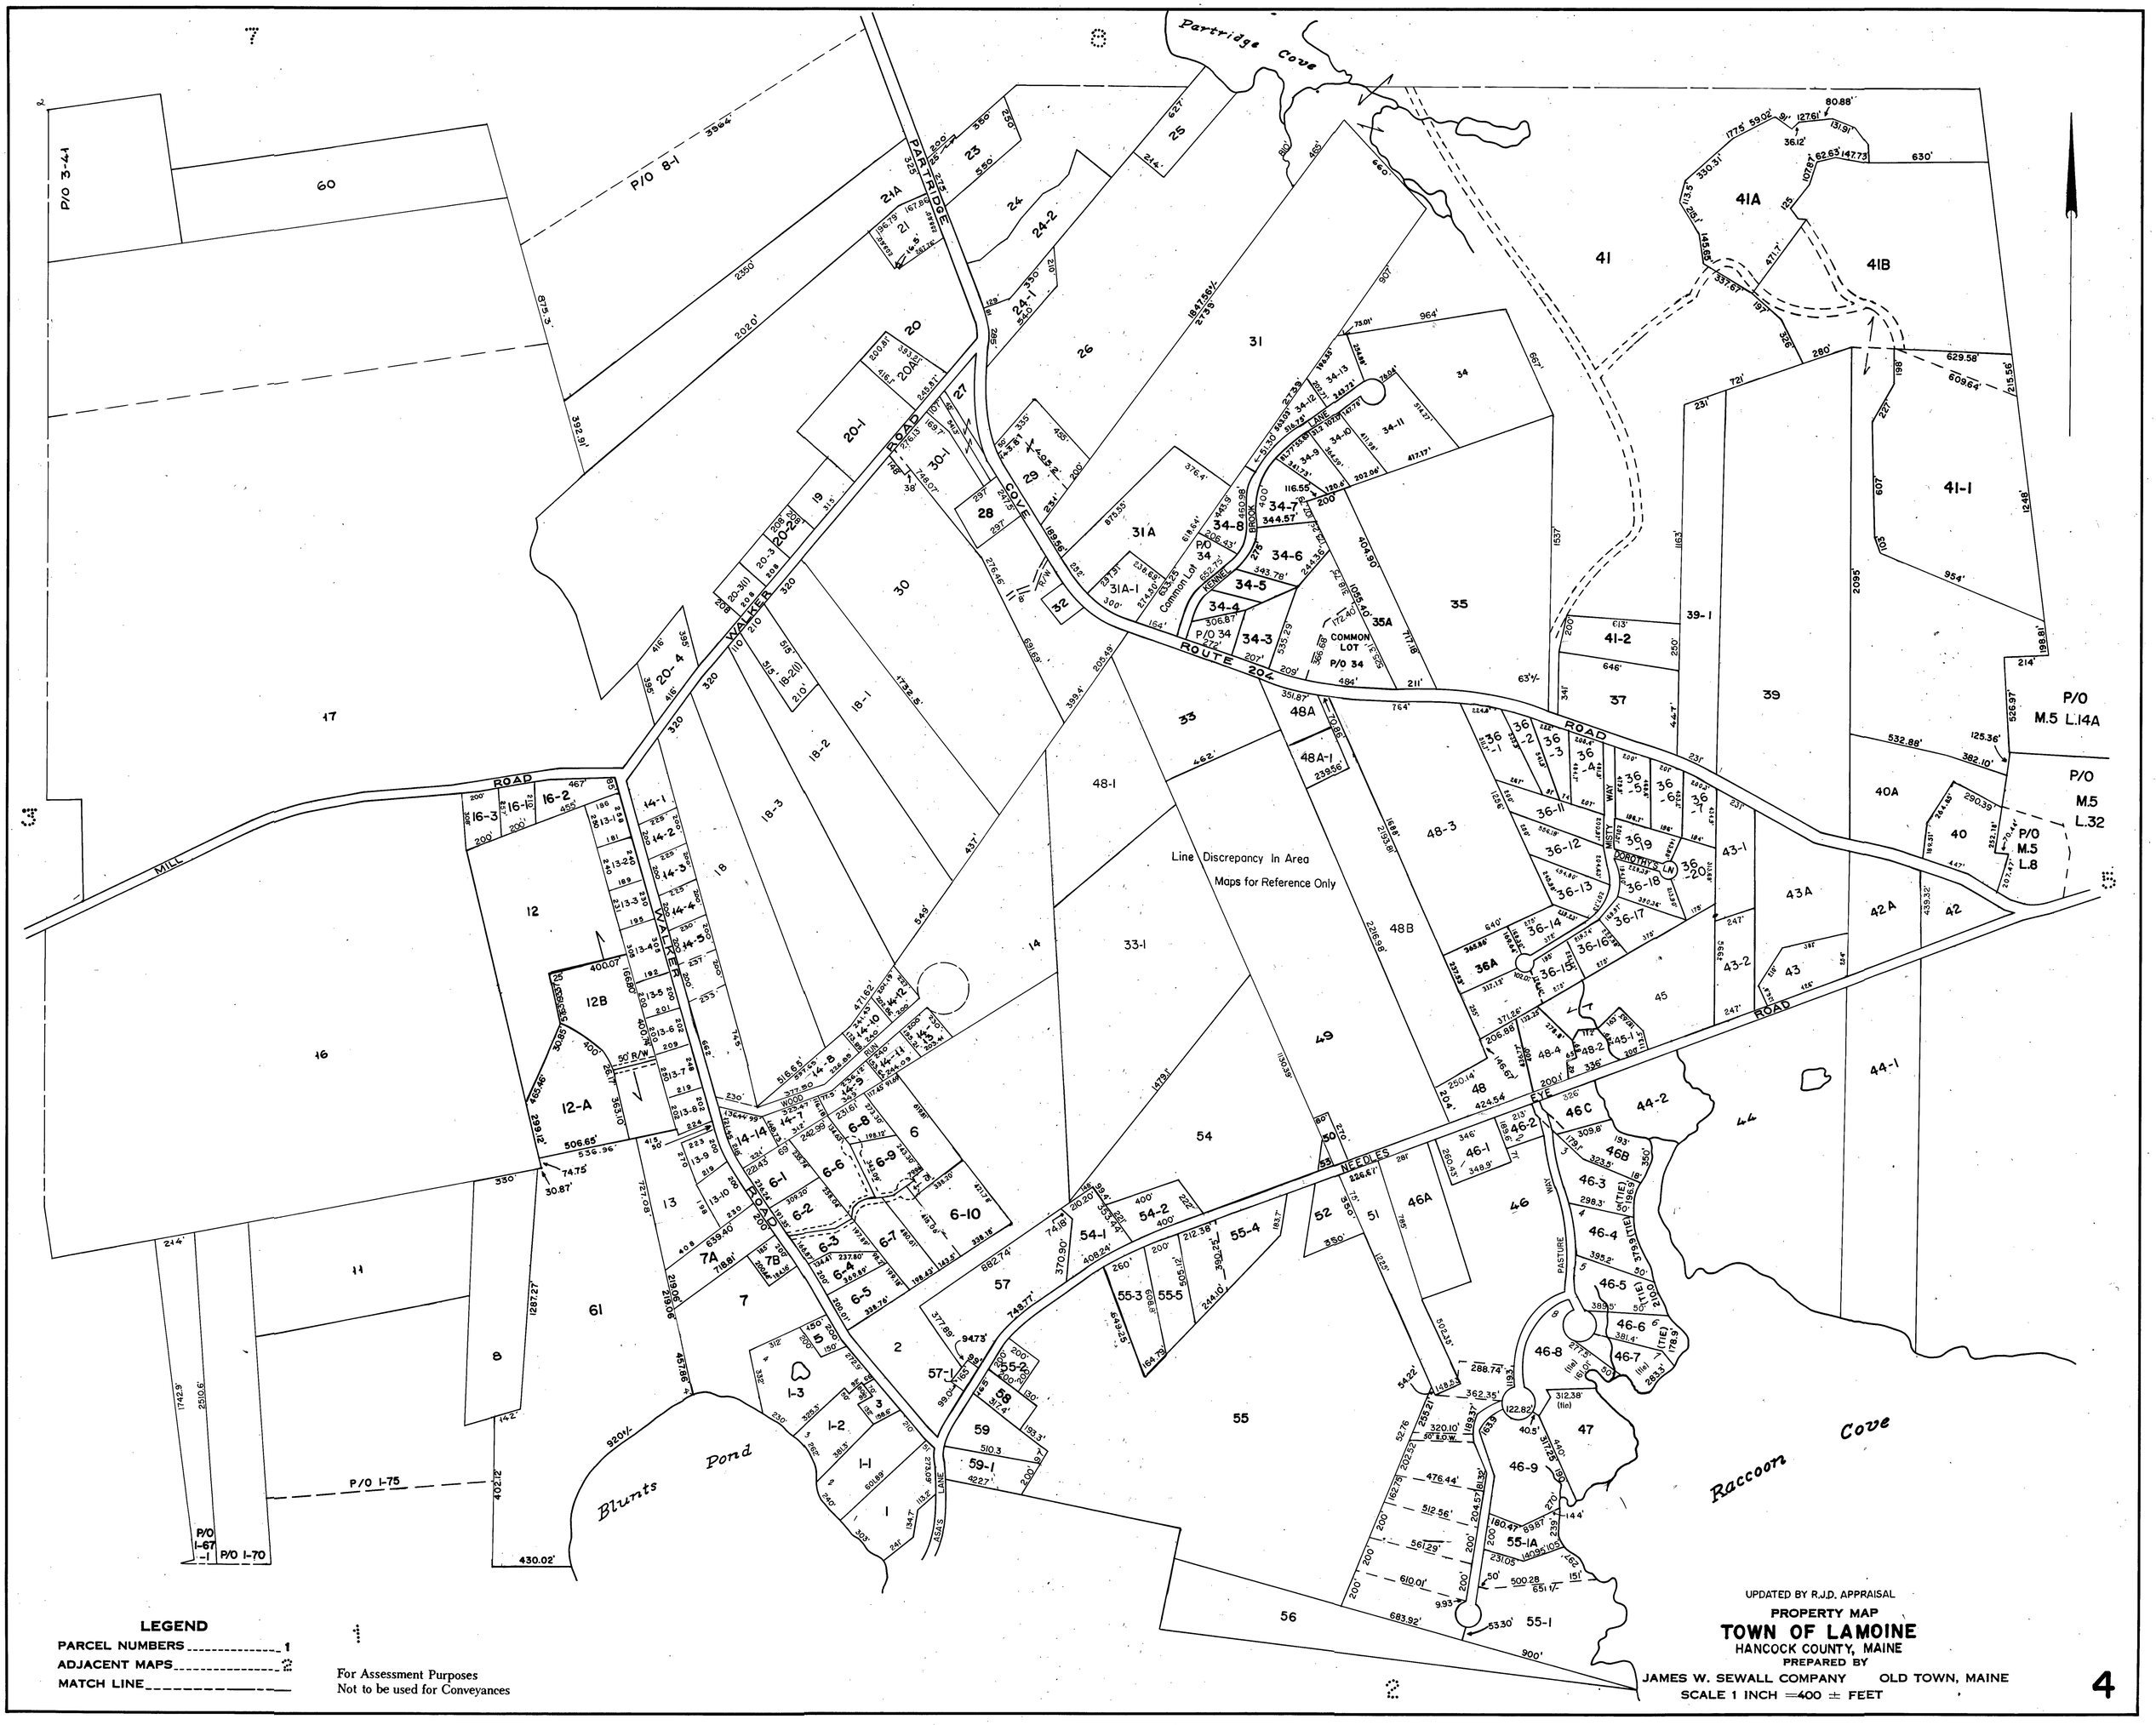
Partridge Cove
Raccoon Cove
Blunts Pond
Line Discrepancy In Area
Maps for Reference Only
ROUTE 204
PARTRIDGE COVE ROAD
WALKER ROAD
MILL ROAD
NEEDLES EYE ROAD
COMMON LOT P/O 34
Common Lot
P/O 8-1
P/O 3-41
P/O 1-75
P/O 1-70
P/O M.5 L.14A
P/O M.5 L.32
P/O M.5 L.8
LEGEND
PARCEL NUMBERS 1
ADJACENT MAPS 2
MATCH LINE
For Assessment Purposes
Not to be used for Conveyances
UPDATED BY R.J.D. APPRAISAL
PROPERTY MAP
TOWN OF LAMOINE
HANCOCK COUNTY, MAINE
PREPARED BY
JAMES W. SEWALL COMPANY OLD TOWN, MAINE
SCALE 1 INCH =400 ± FEET
4